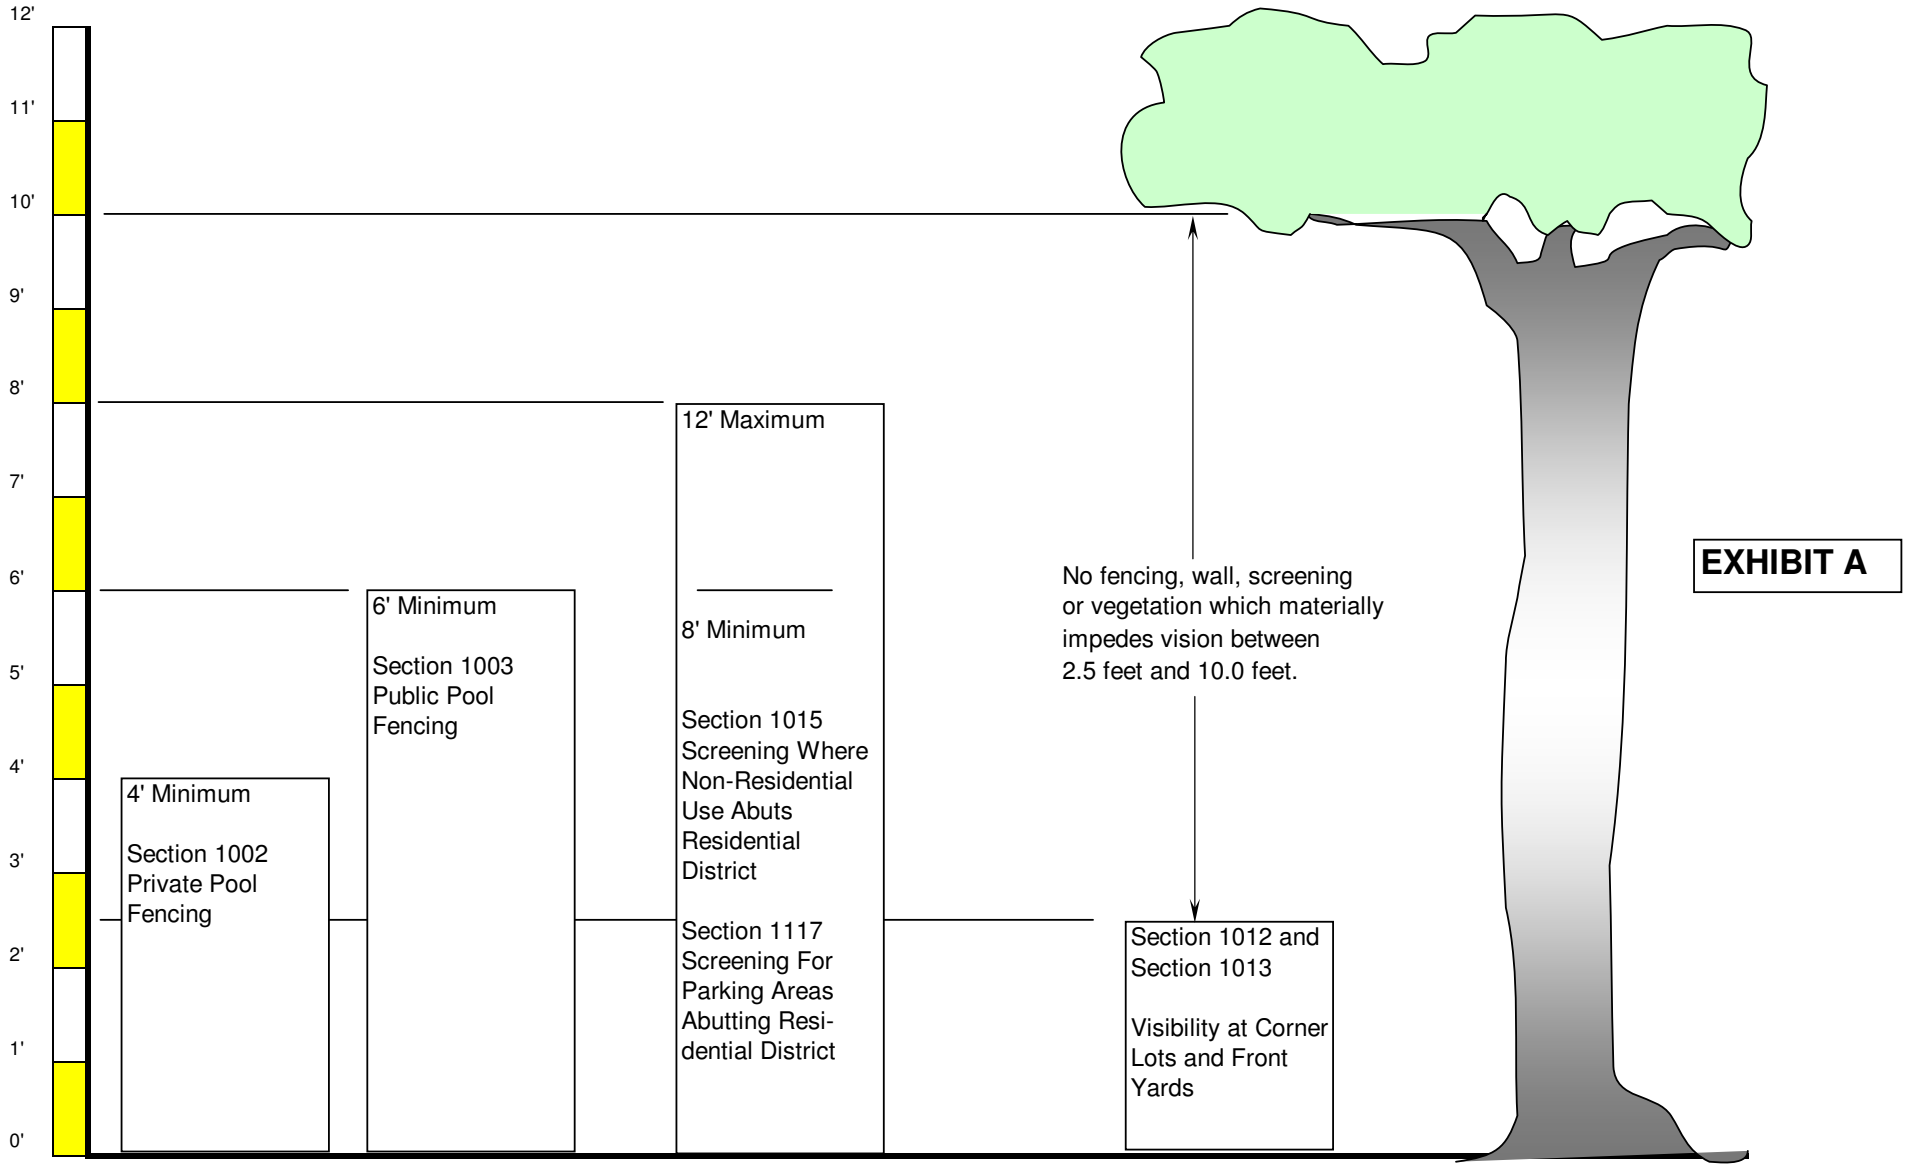FENCE, WALL, SCREENING REQUIREMENT SUMMARY